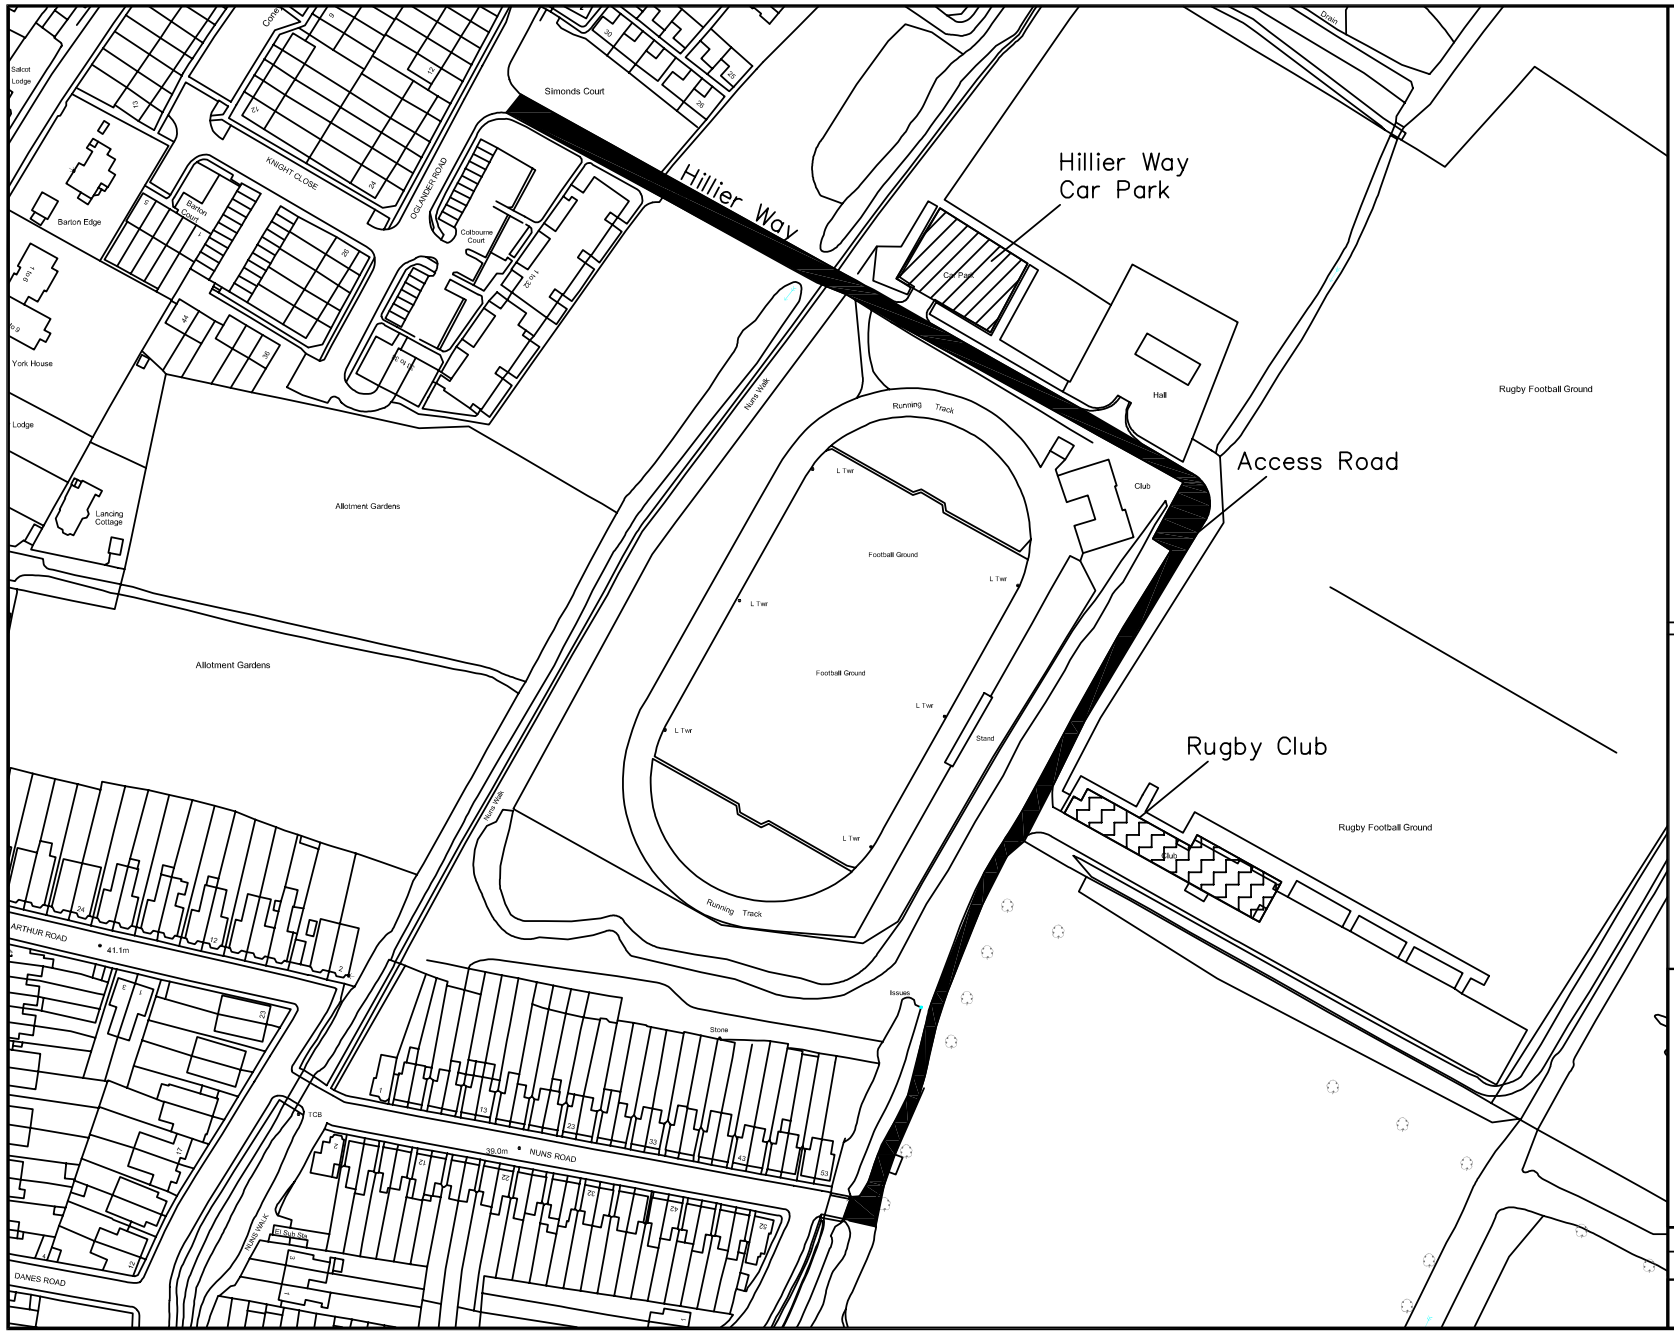

© Crown copyright and database rights 2011
Ordnance Survey 100019531

Rev.	Description	Date	Drawn

Winchester City Council

OPERATIONS GROUP

ACCESS & INFRASTRUCTURE

City Offices
Colebrook Street
Winchester,
SO23 9LJ.

© Winchester City Council

Project:

Winchester Town Forum

Title:

Plan 1
Hillier Way Car Park &
North Walls Park Access Road
Options For Control

Scale: NTS	Date: Jan 2012
Drawn: SK	Checked:
DRG. No. 870400 - WTF 166	Status: