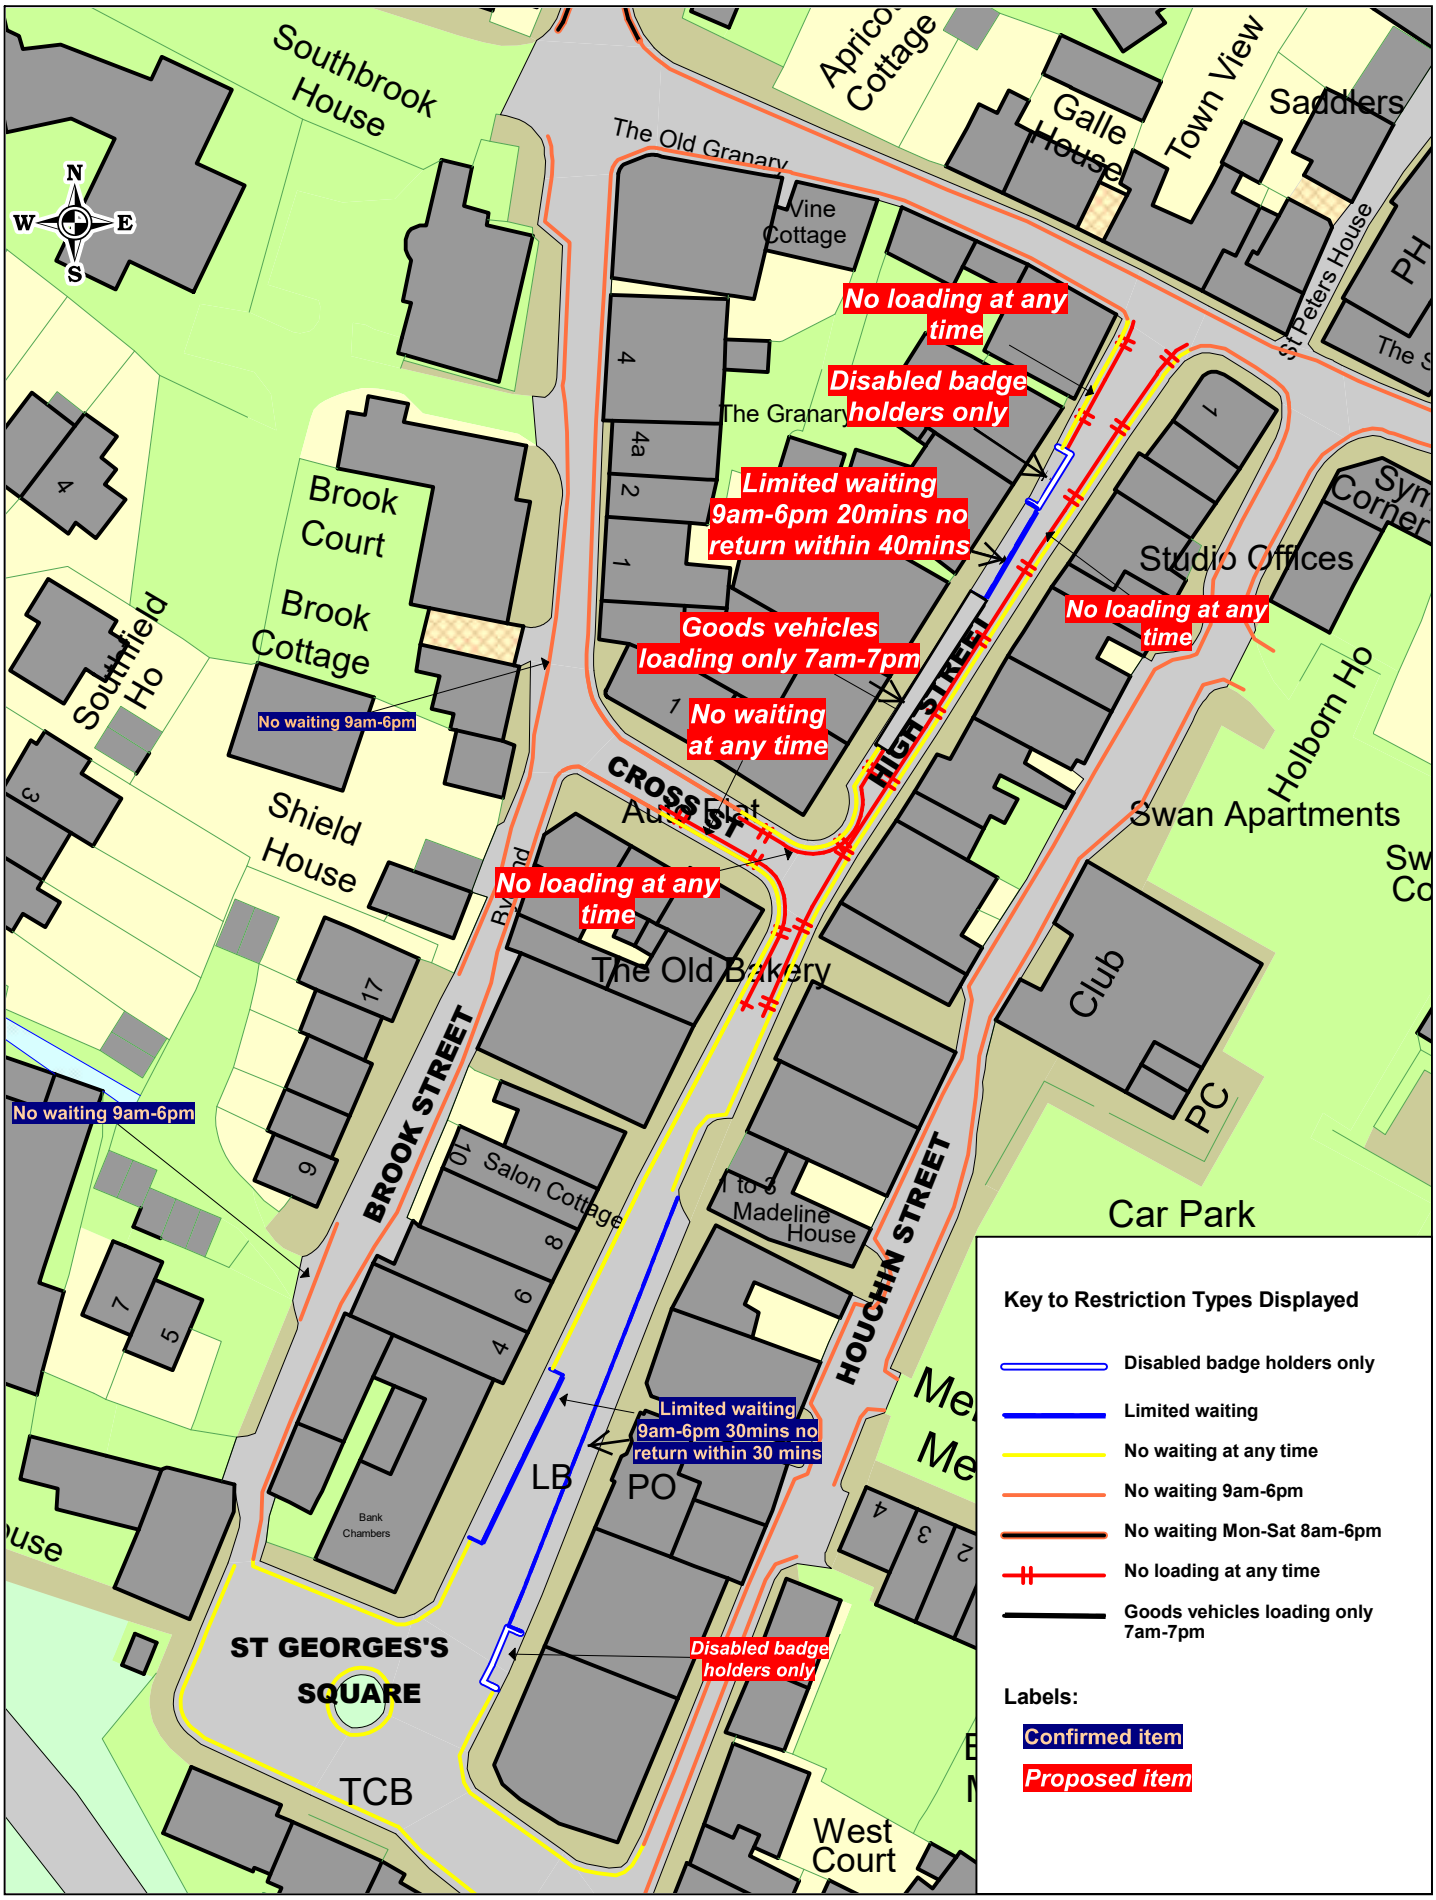

Winchester City Council

Proposed parking restrictions - Bishops Waltham High Street

© Crown Copyright and Database Rights
Winchester City Council

SCALE	1 : 800
DATE	09/11/2022
DRAWING No.	2022BW02v2
DRAWN BY	KC