CAB3532 - Appendix 1

Site Address:- FORMER DEPOT, BAR END ROAD, WINCHESTER

N

Winchester City Council
Estates Division

Scale:- 1:1,500 @ A4 Portrait
Date:- SEP 2024
Ref:-

Map Ref: 4828
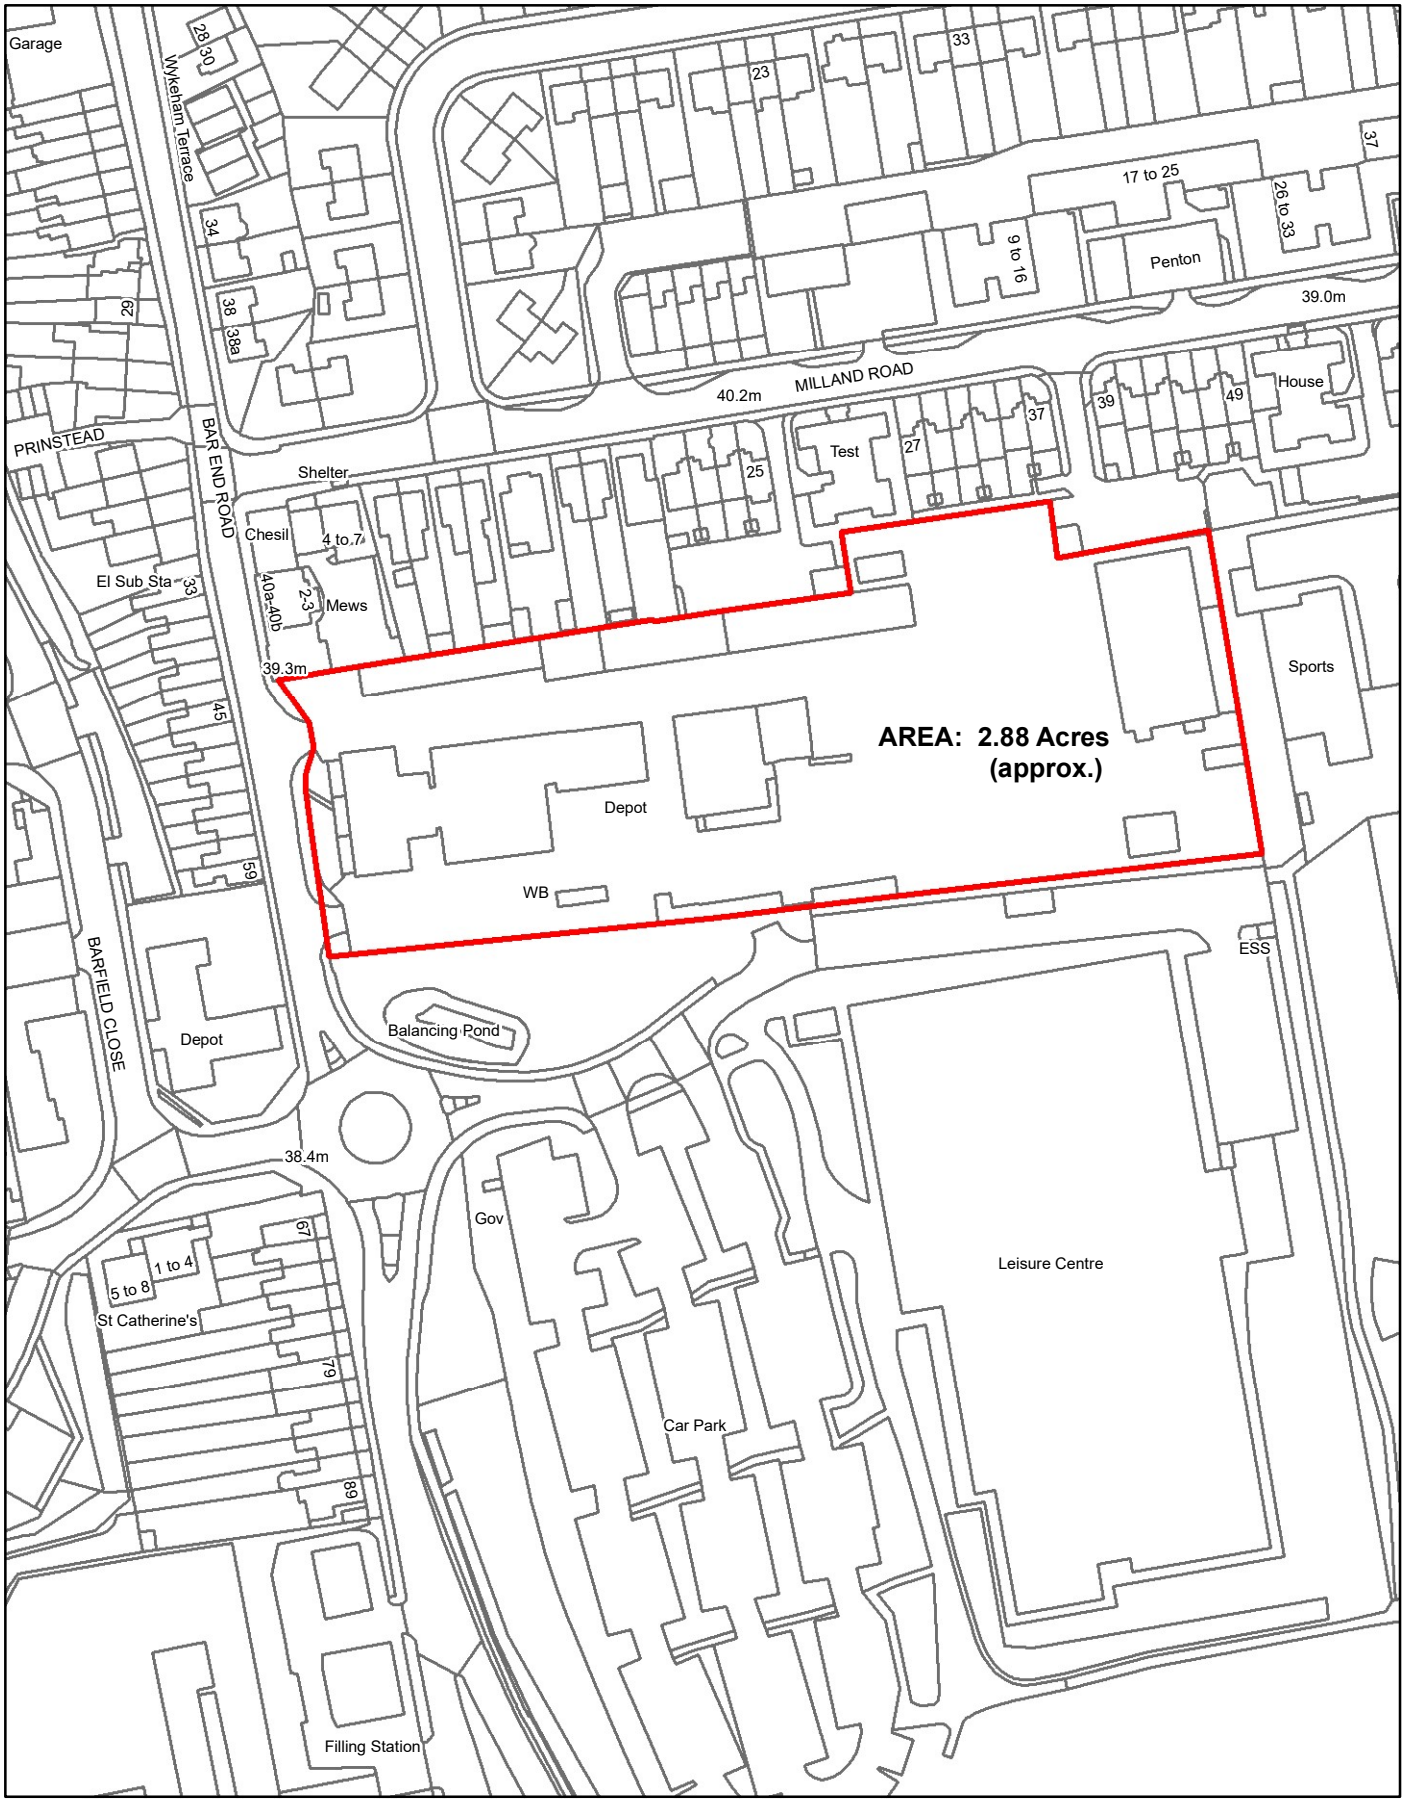
© Crown copyright and database rights 2024 OS 100019531. You are permitted to use this data solely to enable you to respond to, or interact with, the organisation that provided you with the data. You are not permitted to copy, sub-licence, distribute or sell any of this data to third parties in any form.