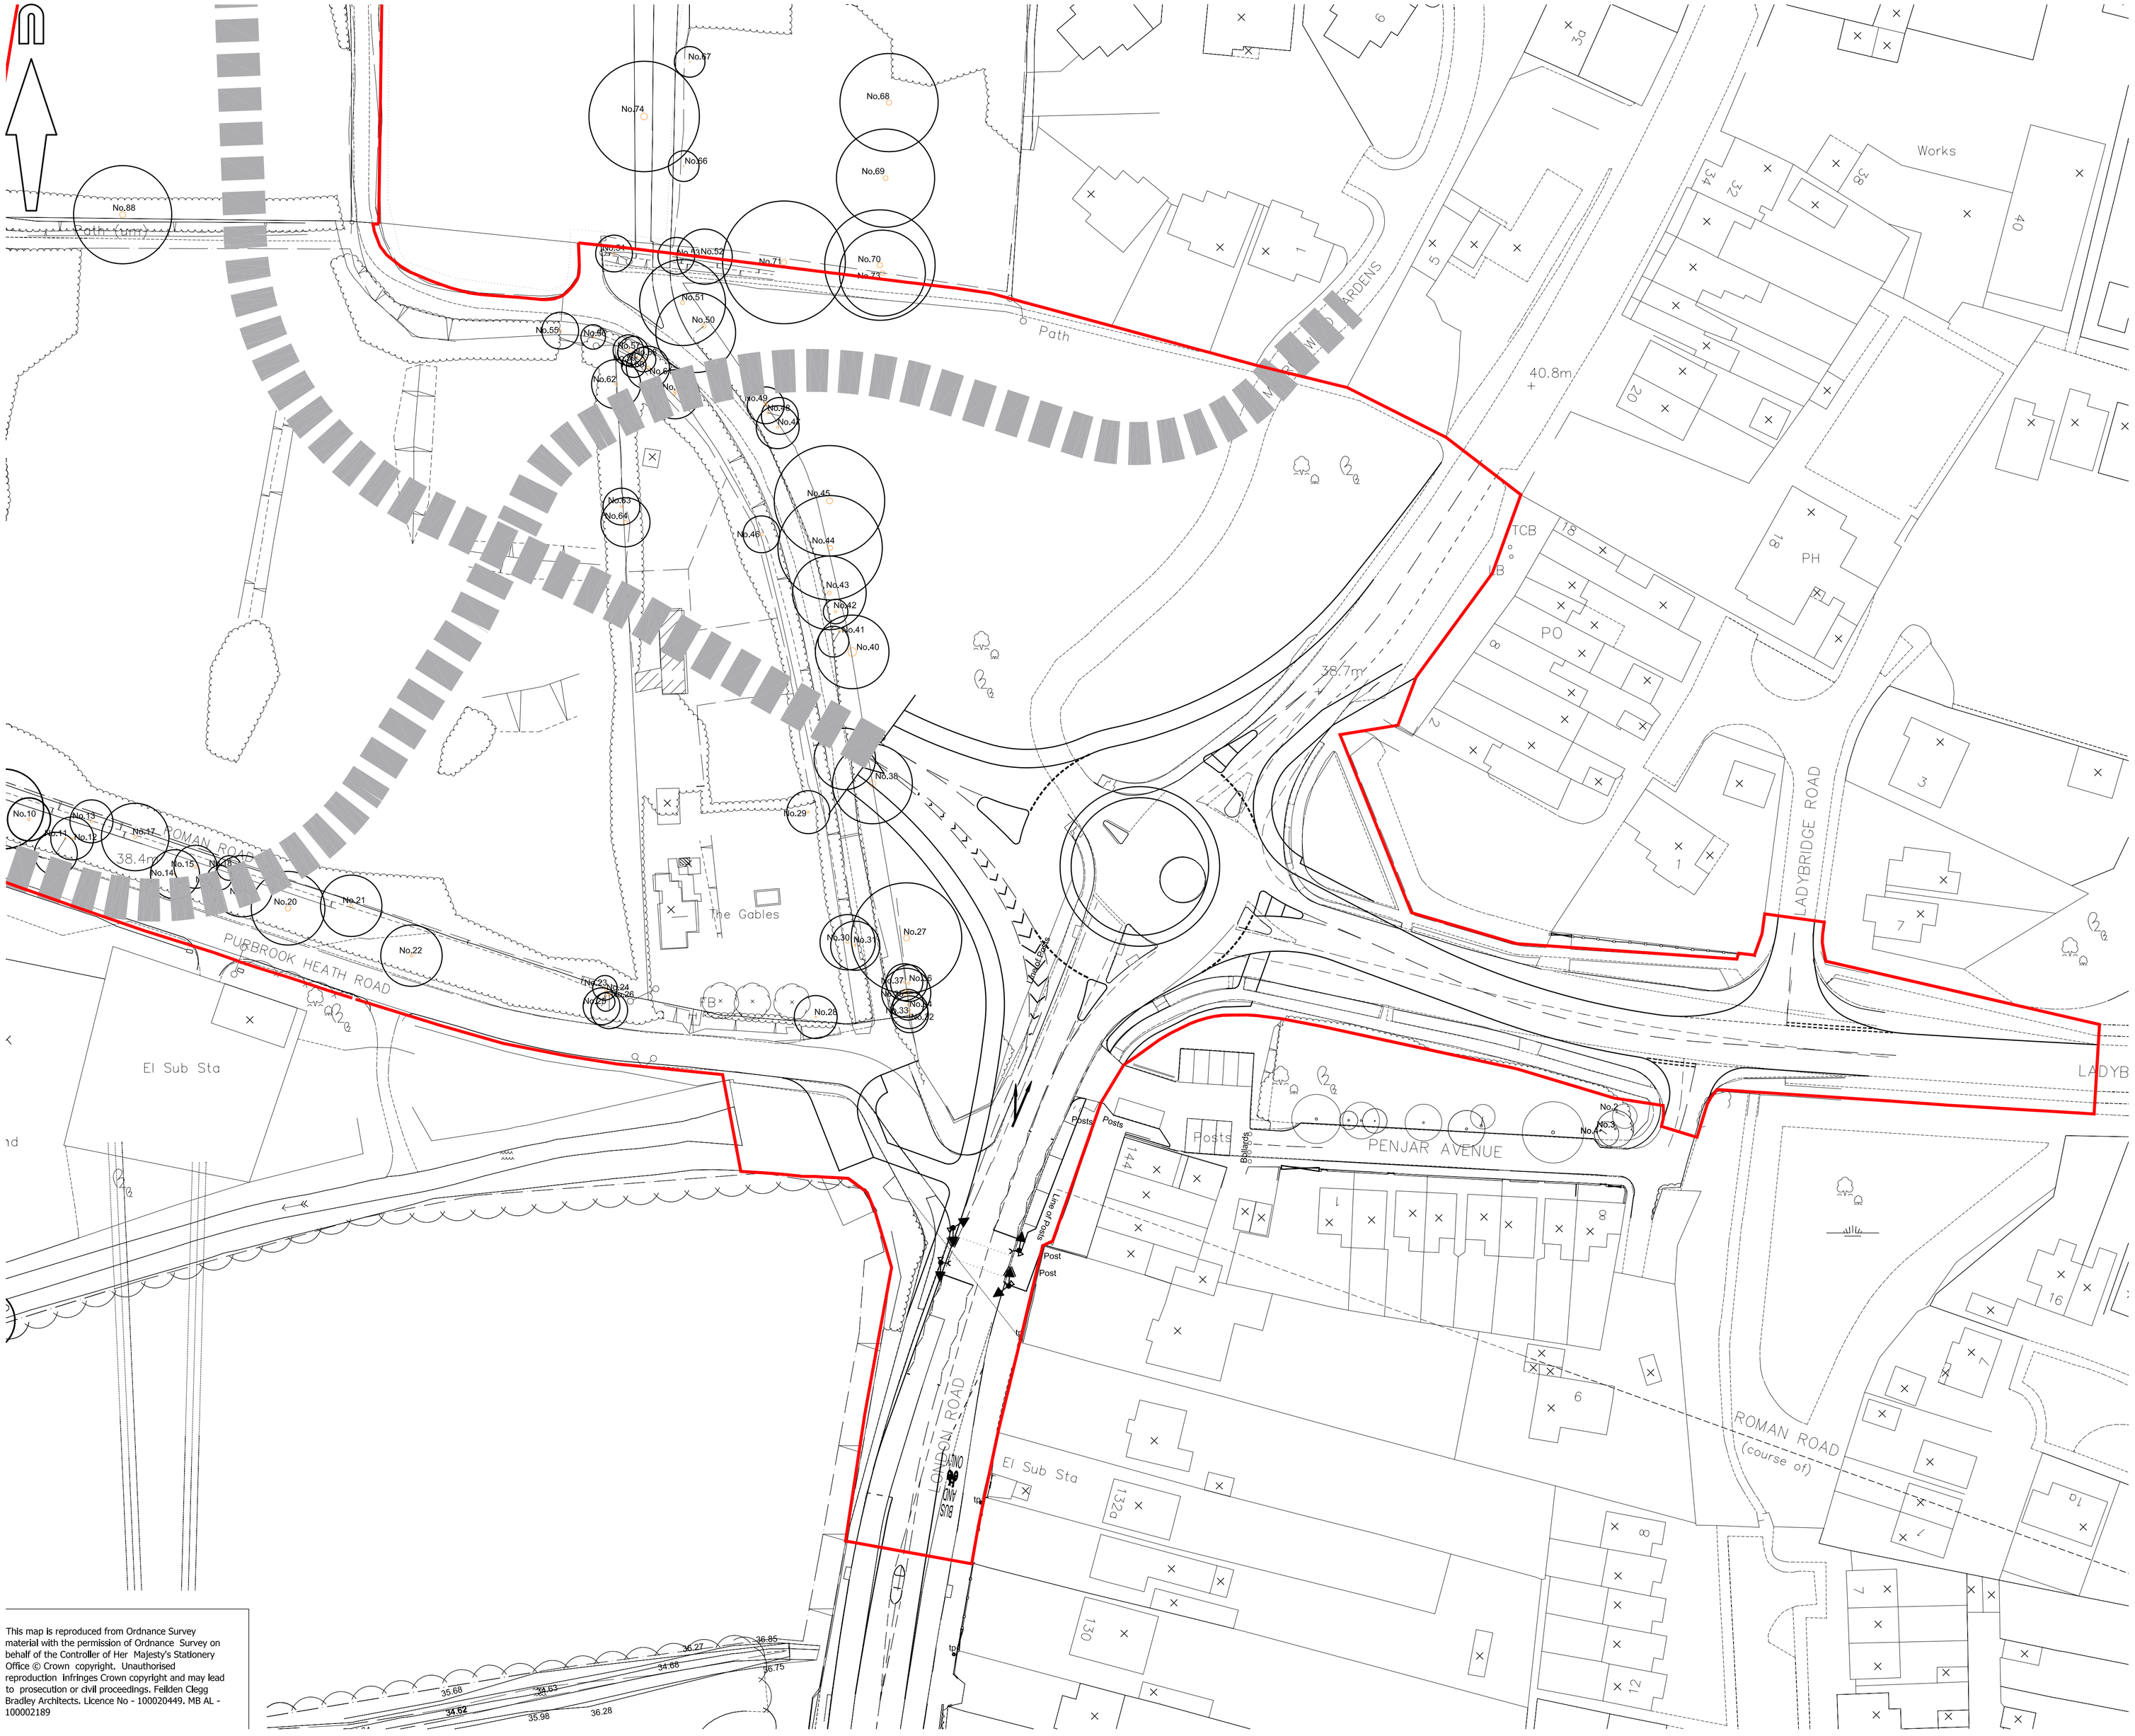

This map is reproduced from Ordnance Survey material with the permission of Ordnance Survey on behalf of the Controller of Her Majesty's Stationery Office © Crown copyright. Unauthorised reproduction infringes Crown copyright and may lead to prosecution or civil proceedings. Feilden Clegg Bradley Architects. Licence No - 100020449. MB AL - 100002189

rev.	amendment	date
PR01	Preliminary Issue (hj)	24/04/07

mayer brown

Mayer Brown Limited Lion House
Oriental Road Woking Surrey GU22 8AP
Telephone 01483 750 508 Fax 01483 750 437
wokingoffice@mayerbrown.co.uk www.mayerbrown.co.uk

client
GRAINGER PLC

project
NEWLANDS
WATERLOOVILLE

scale	drawn by	checked by
1:500 @ A1	HJ	PAS

date	cad file
APRIL 2007	GTWVilleRD2212PR01

title
PROPOSED SOUTHERN ACCESS

drawing number	rev.
GTWVille/RD/2212	PR01